PROPOSED SEWAGE SYSTEM
FOR

LEO ROY

BRENTWOOD, N. H.

SCALE 1" = 20' JULY 27, 1970

PARKER SURVEY ASSOC. INC.

SEABROOK, N.H.

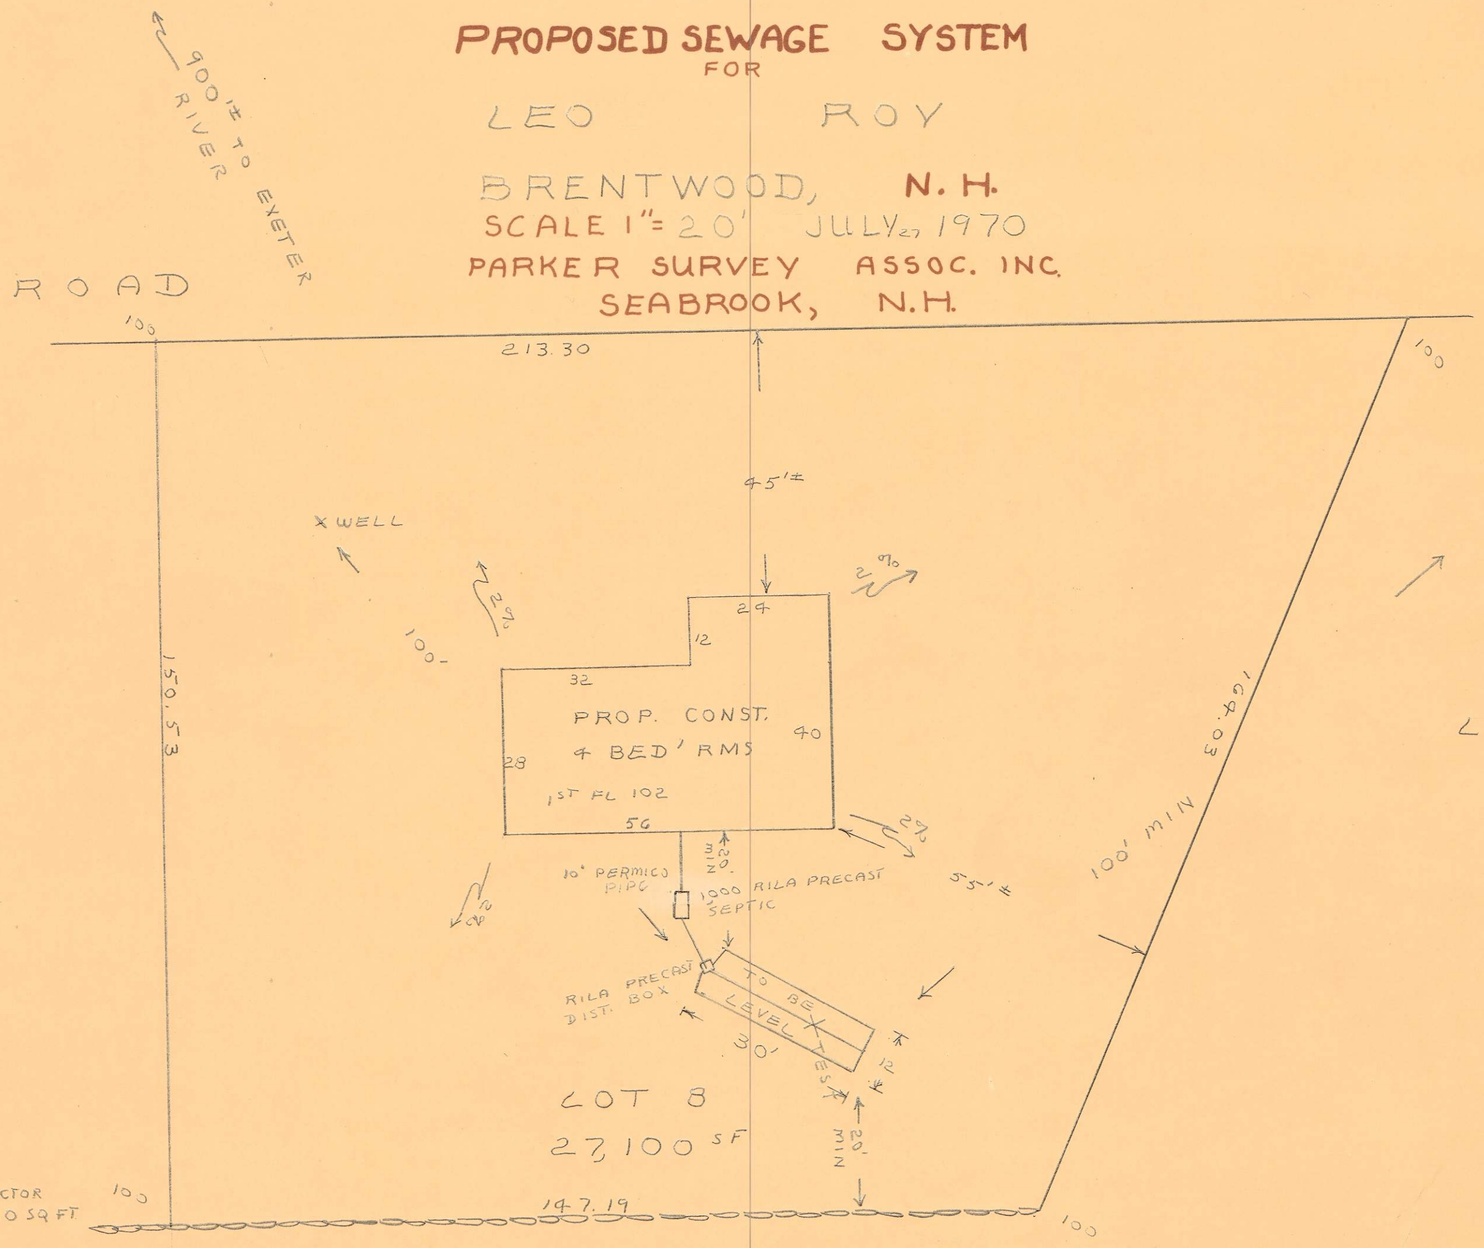

DISIGN:
1"/IN, PERC = 70 SQ FT PER BEDRM : 7.0 X 4 BED = 280 SQ. FT. FIELD + 25% SAFTY FACTOR = 350 SQ FT: USE 12 X 30 = 360 SQ FT

TEST PIT & SOIL LOG

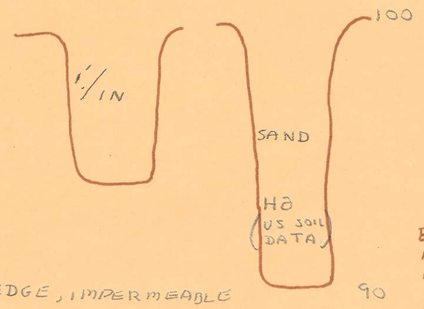

NO LEDGE, IMPERMEABLE STRATA OR WATER TO ELV 90

BOTTOM OF LEACHING AREA MIN OF 4 FT. ABOVE HIGH WATER TABLE & 8 FT CLAY, HARDPAN OR LEDGE

PARTIAL SECTION OF LEACHING BED

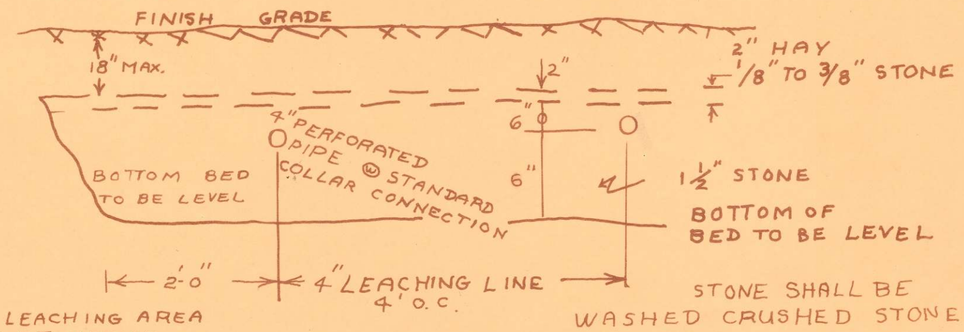

STONE SHALL BE WASHED CRUSHED STONE OR WASHED GRAVEL FREE FROM IRON, FINES, DUST & ORGANIC MATTER AS LAID